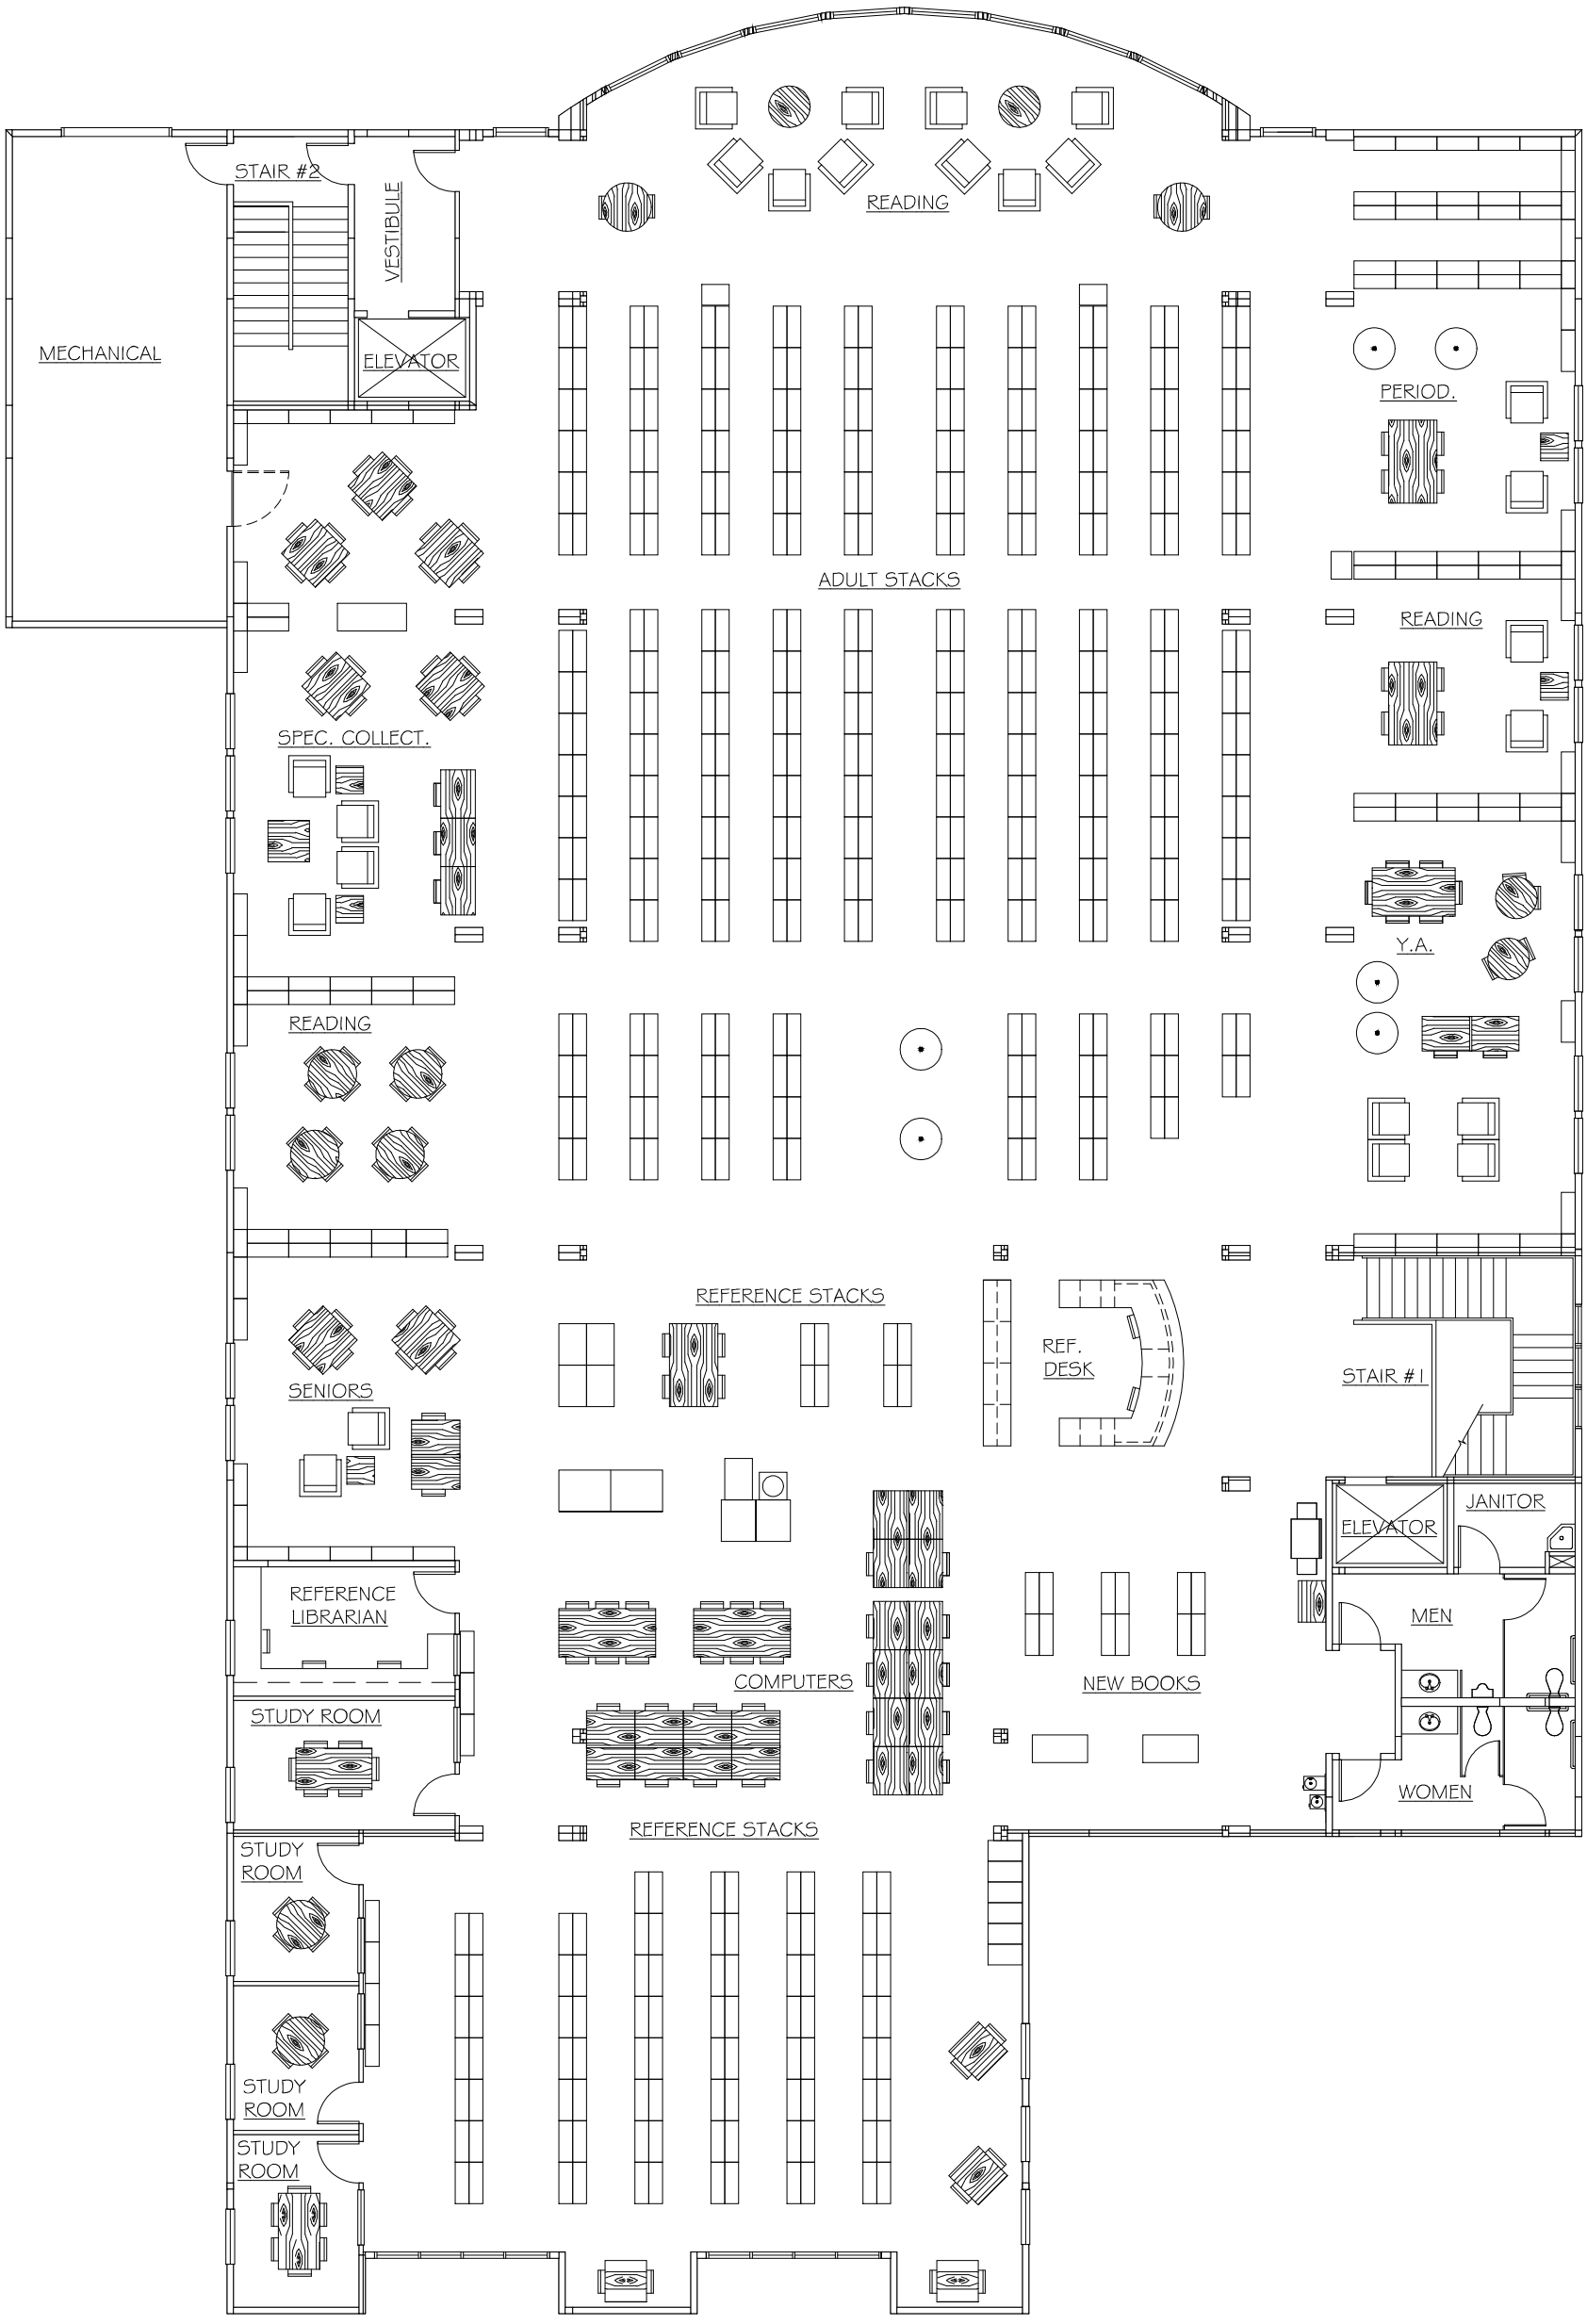


NORTH

UPPER FLOOR PLAN

NTS