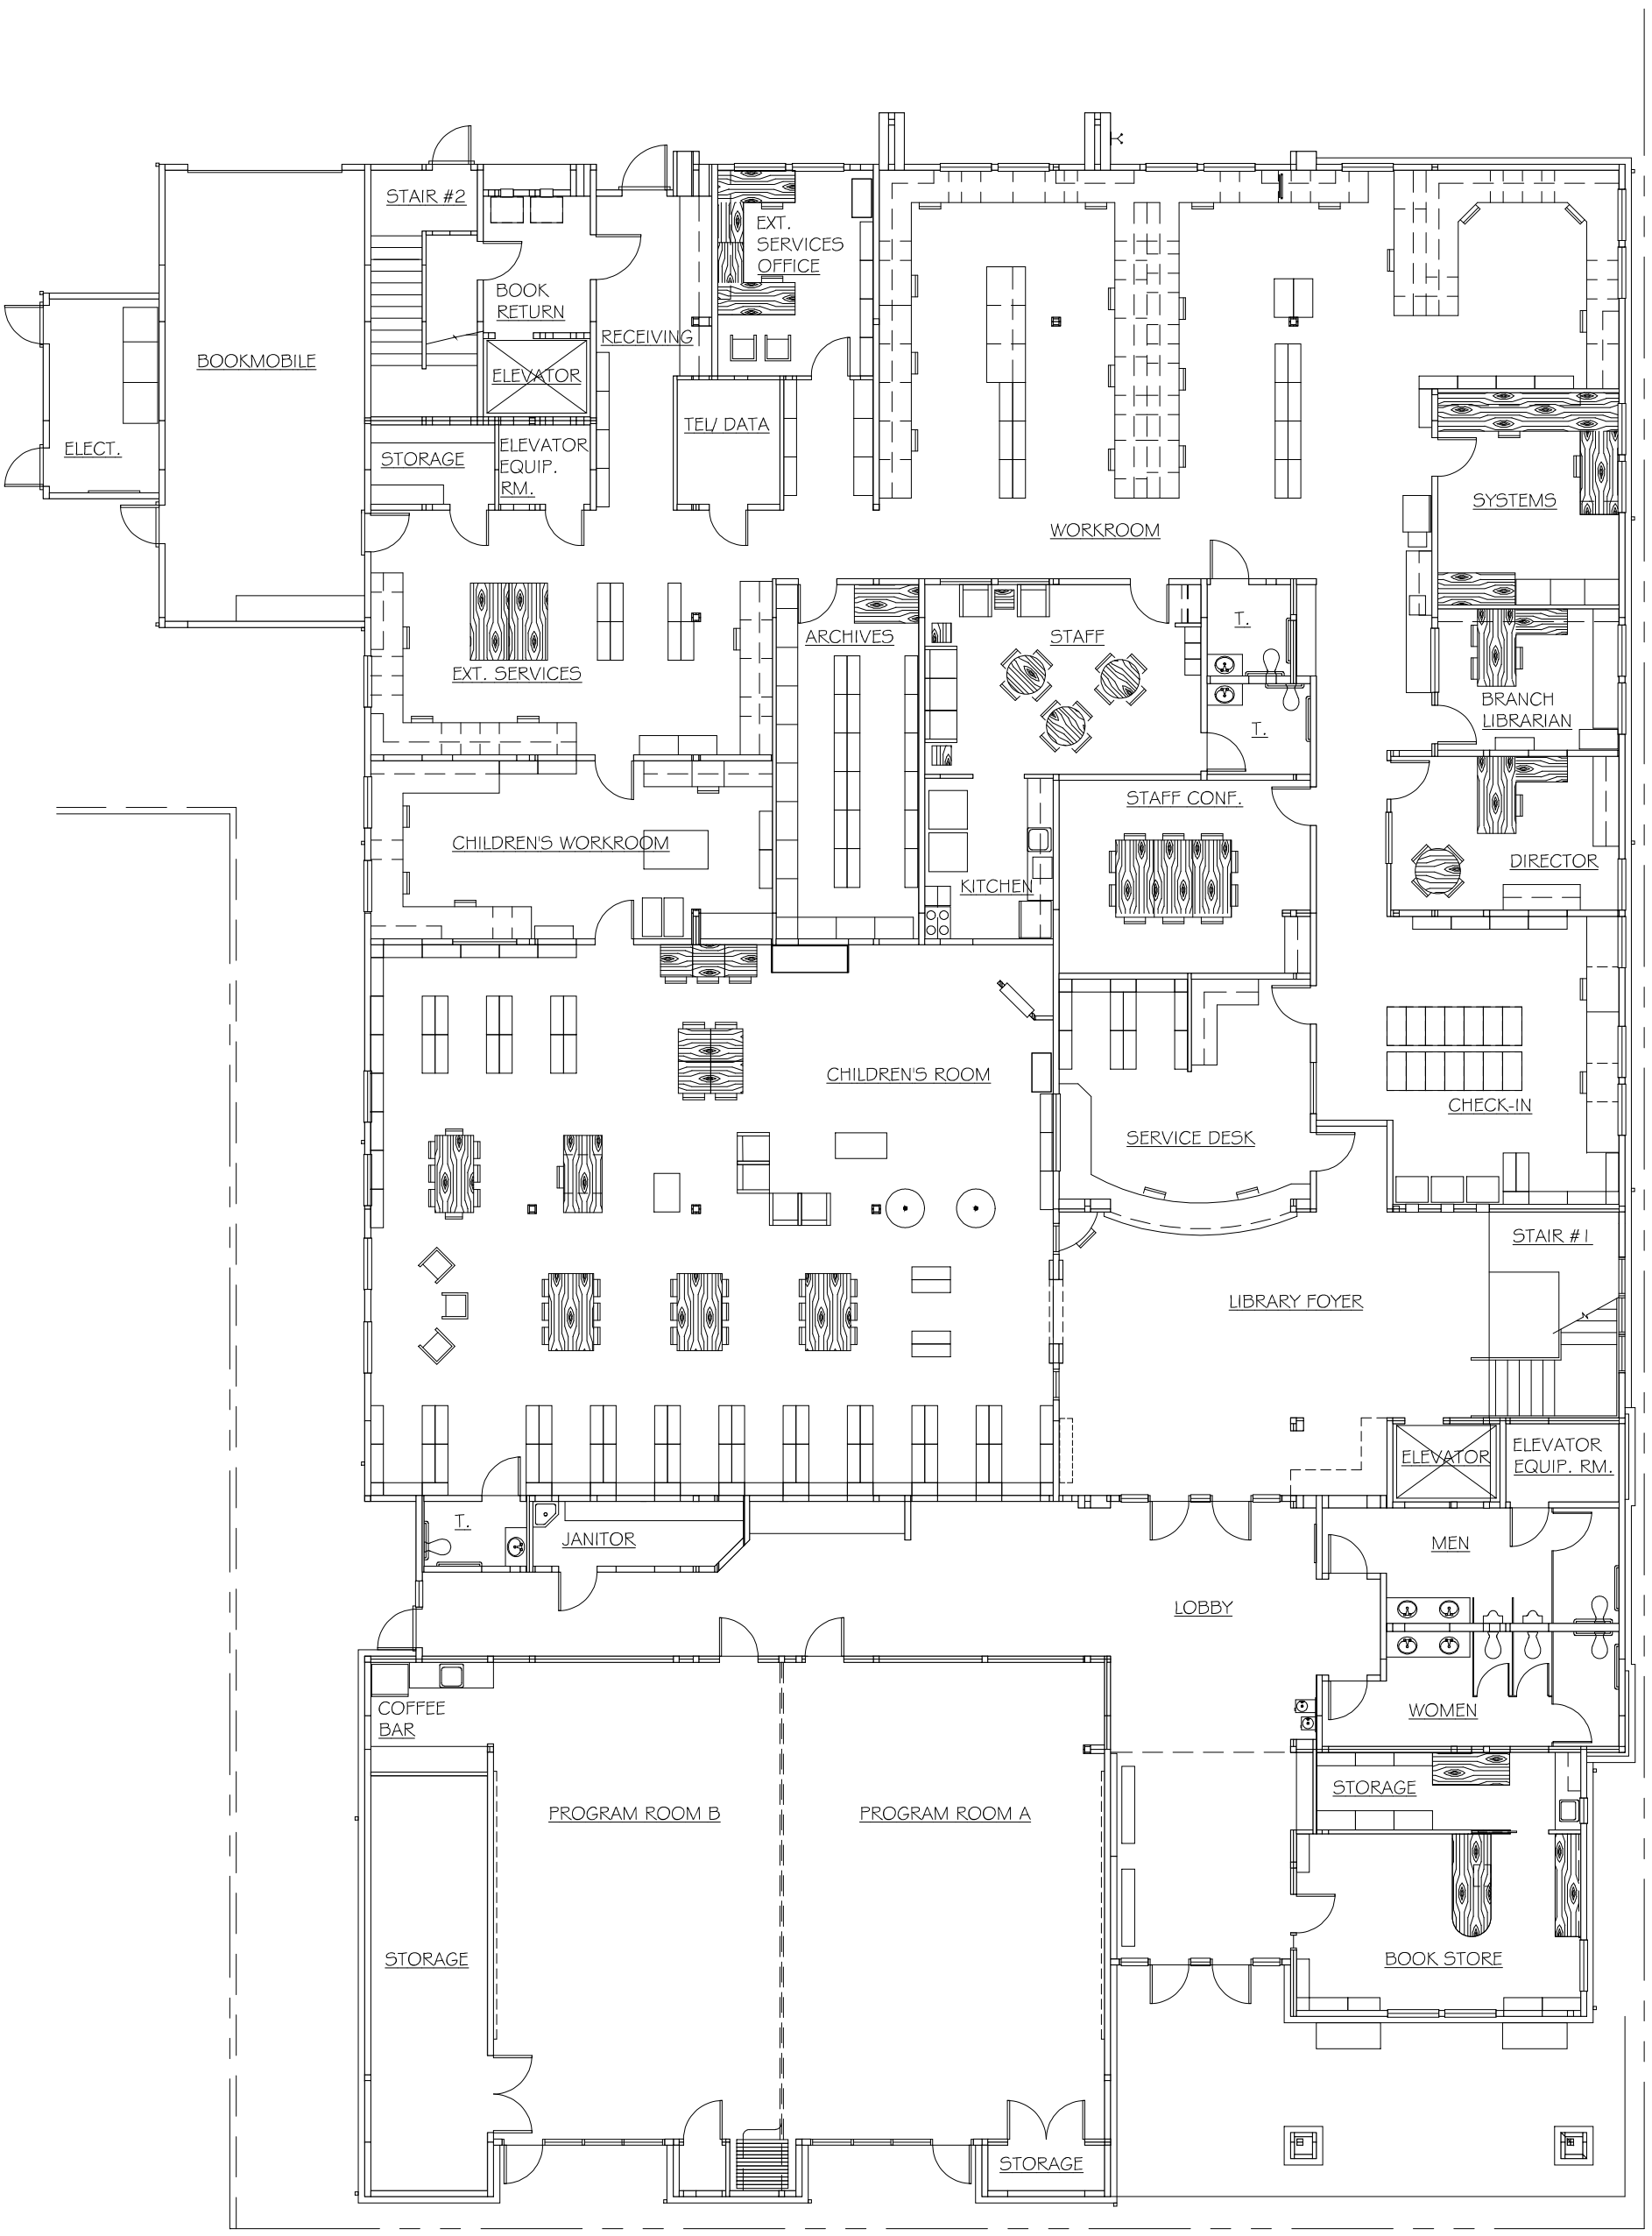


MAIN FLOOR PLAN

NTS